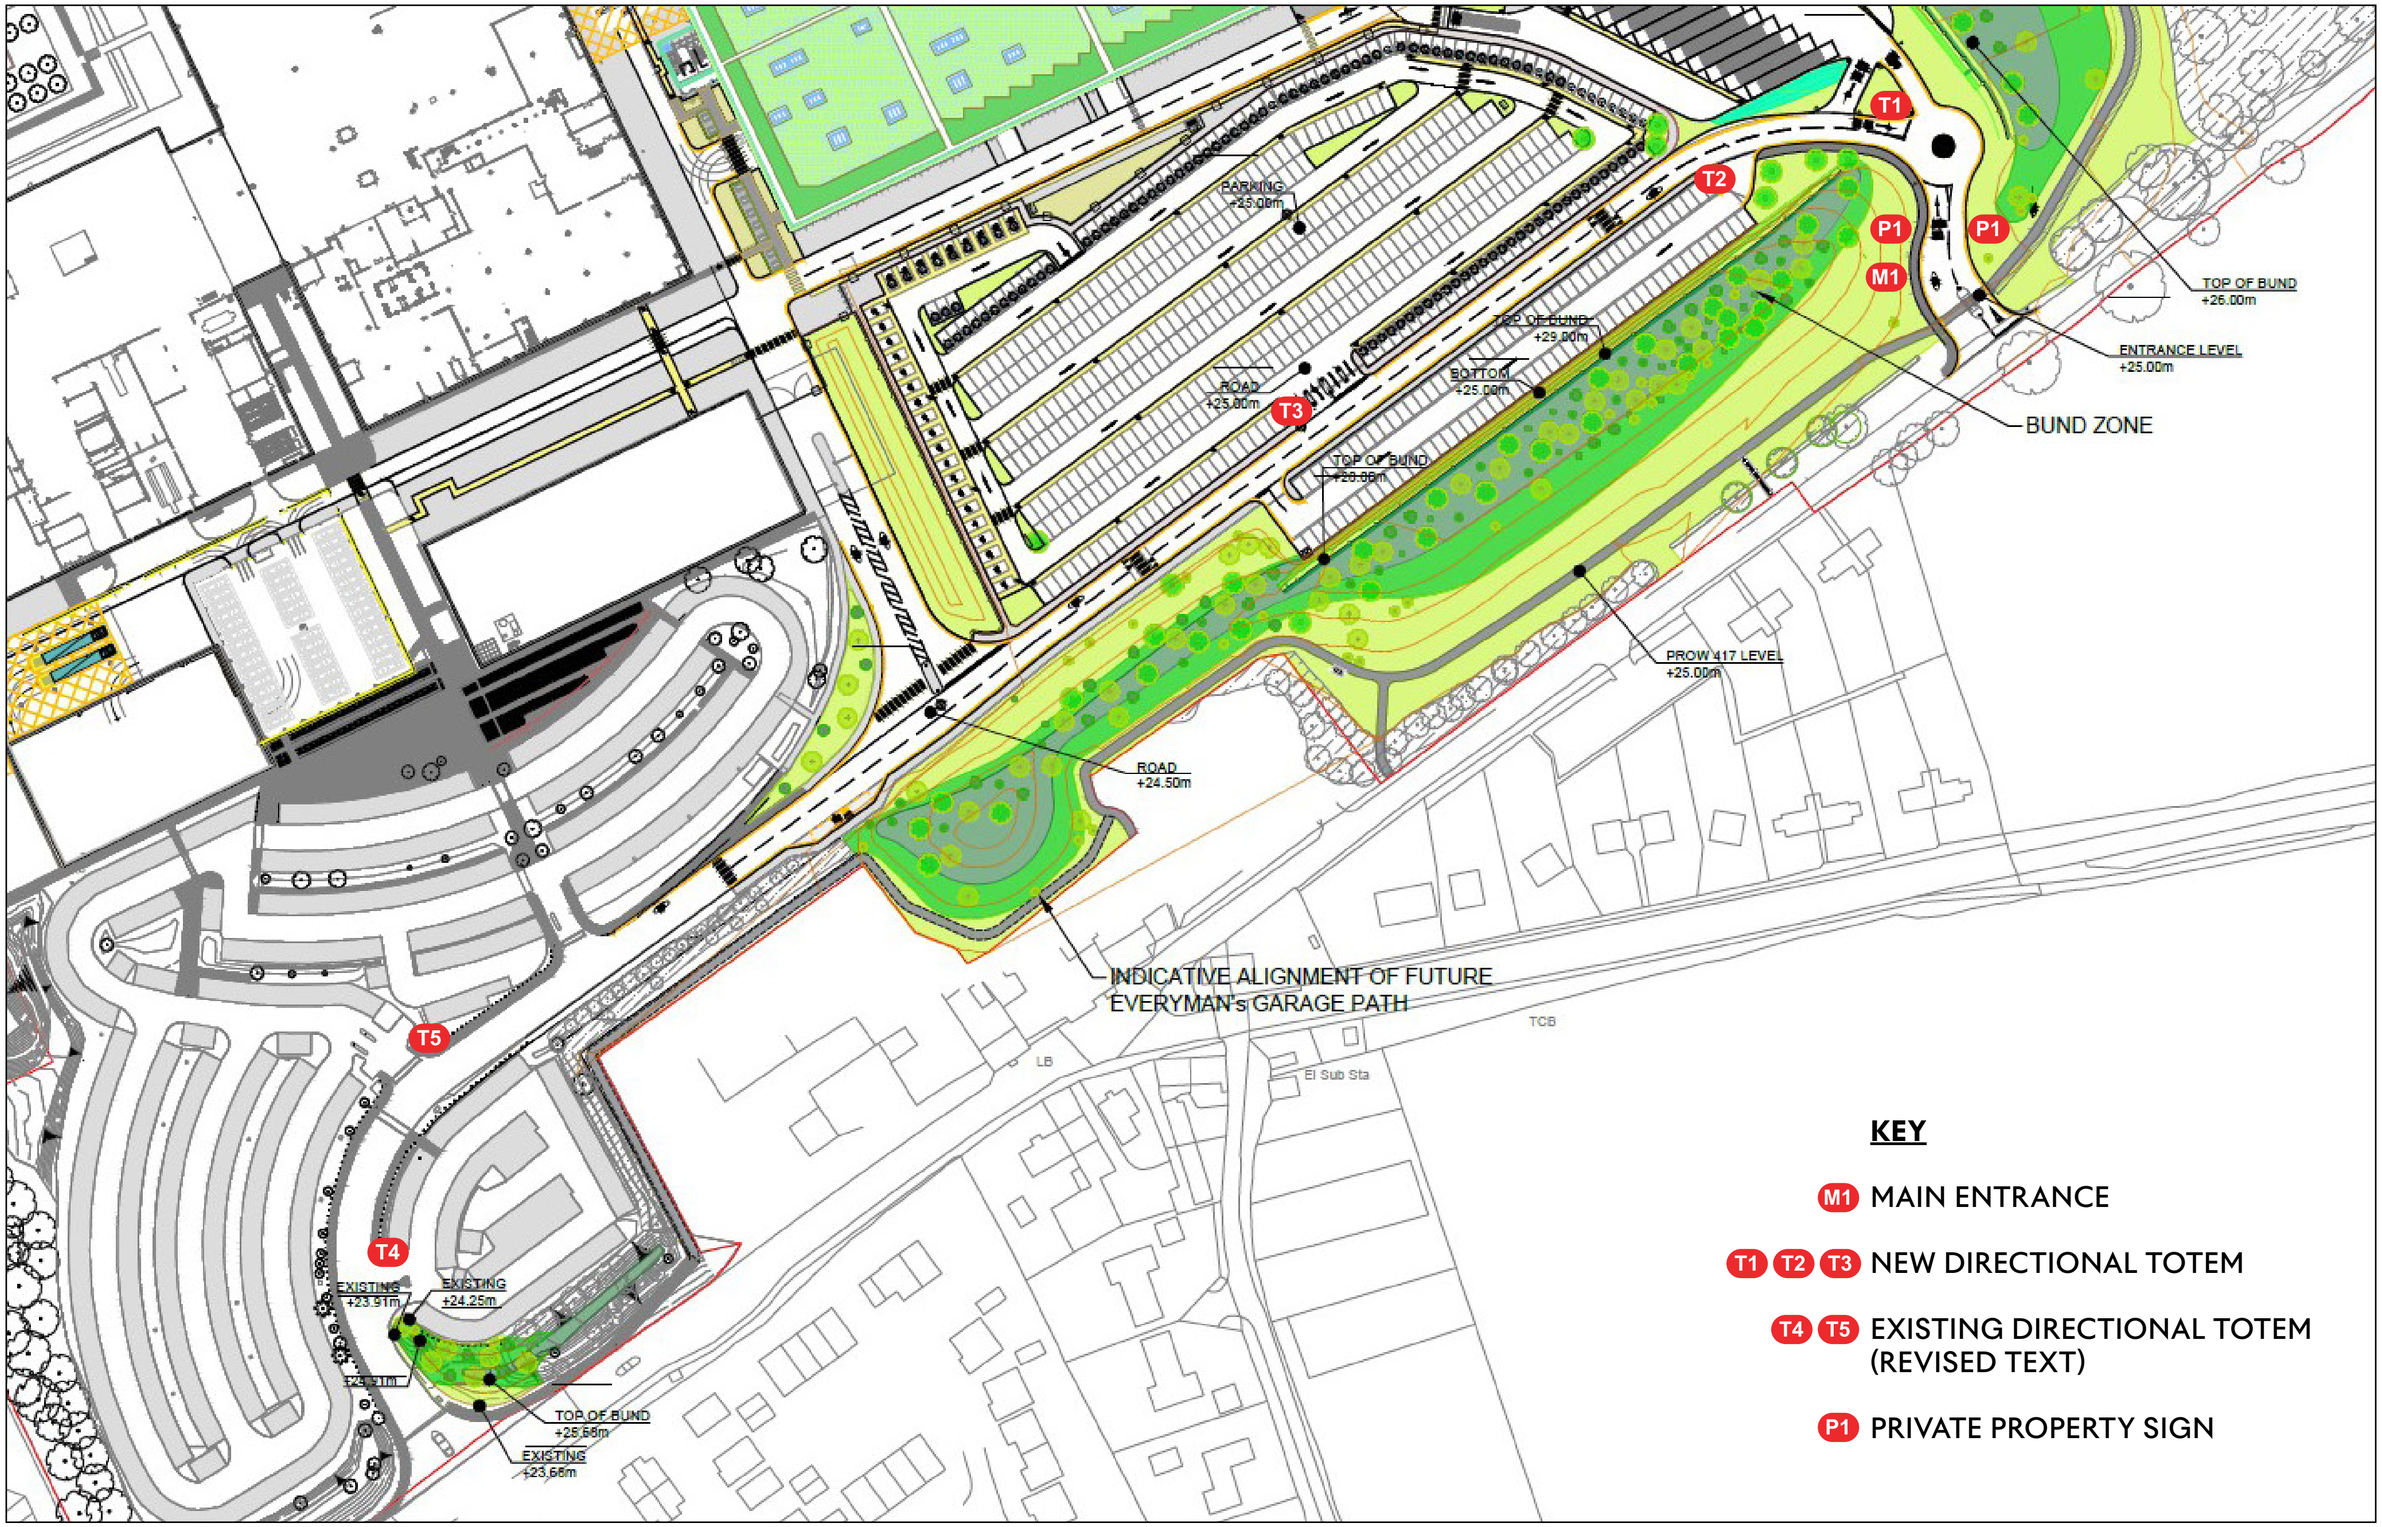SIGNAGE LOCATION PLAN